


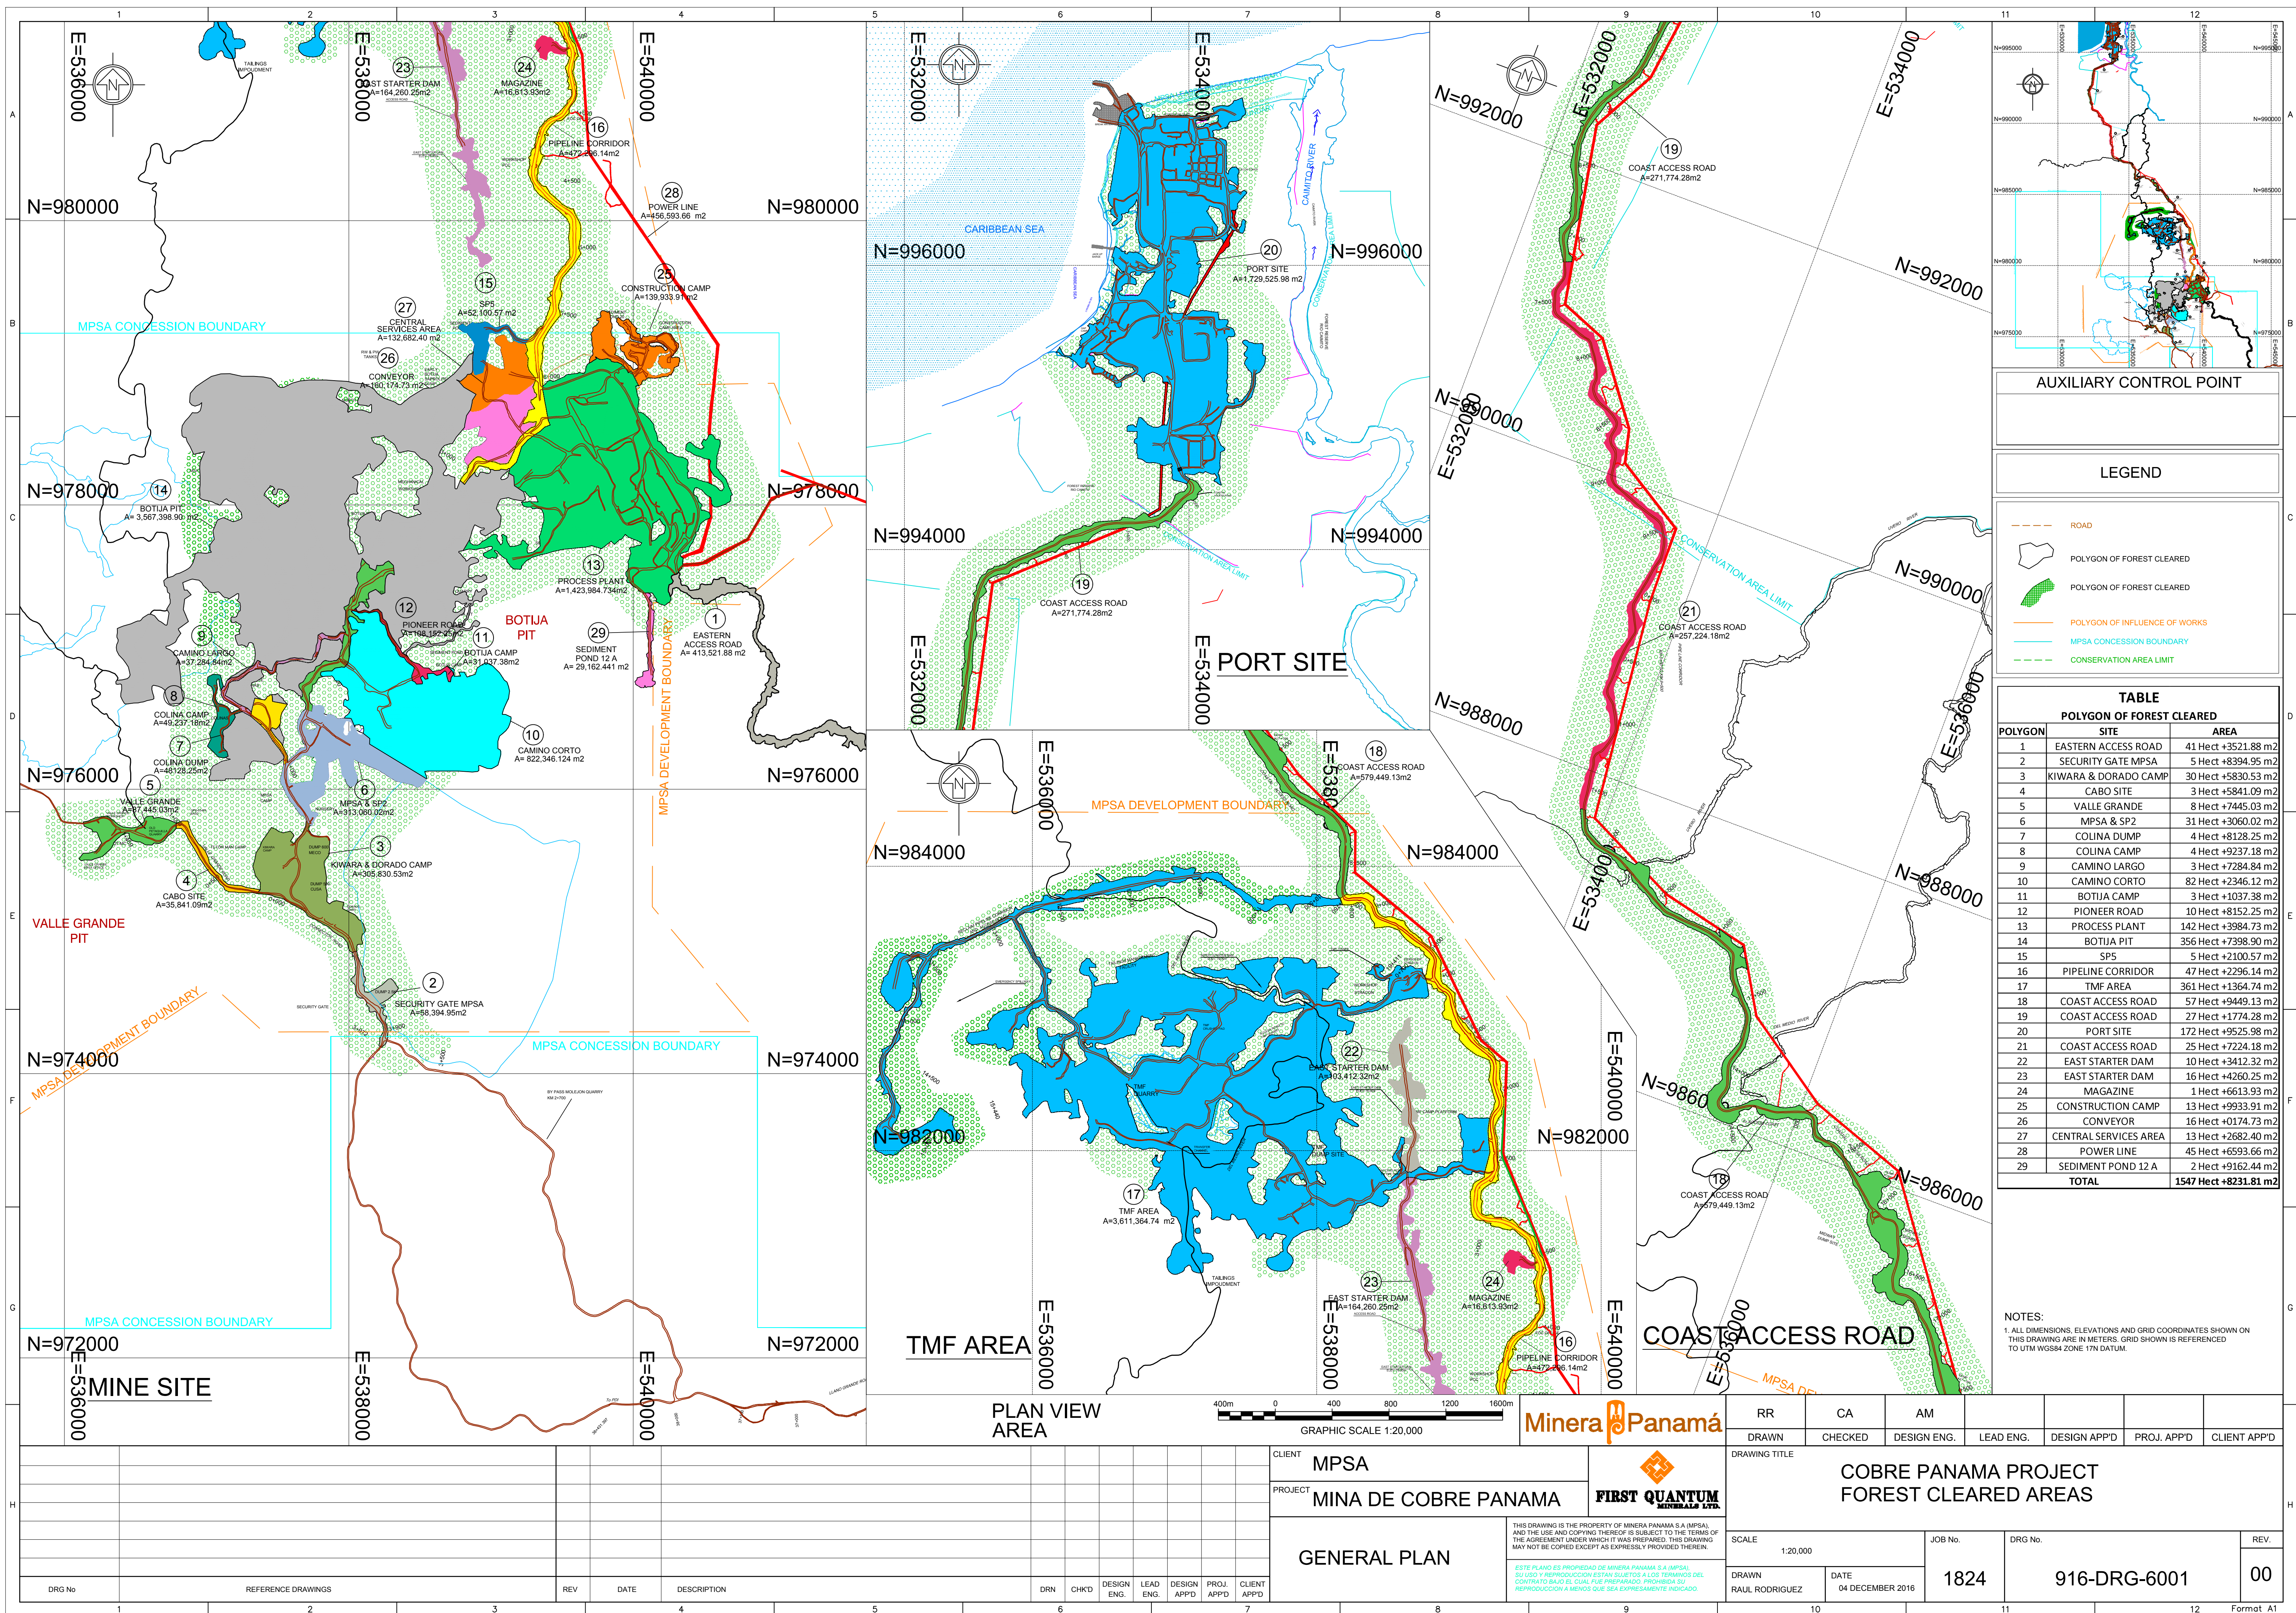

AUXILIARY CONTROL POINT

LEGEND

ROAD

POLYGON OF FOREST CLEARED

POLYGON OF FOREST CLEARED

POLYGON OF INFLUENCE OF WORKS

MPSA CONCESSION BOUNDARY

CONSERVATION AREA LIMIT

TABLE		
POLYGON OF FOREST CLEARED		
POLYGON	SITE	AREA
1	EASTERN ACCESS ROAD	41 Hect +3521.88 m2
2	SECURITY GATE MPSA	5 Hect +8394.95 m2
3	KIWARA & DORADO CAMP	30 Hect +5830.53 m2
4	CABO SITE	3 Hect +5841.09 m2
5	VALLE GRANDE	8 Hect +7445.03 m2
6	MPSA & SP2	31 Hect +3060.02 m2
7	COLINA DUMP	4 Hect +8128.25 m2
8	COLINA CAMP	4 Hect +9237.18 m2
9	CAMINO LARGO	3 Hect +7284.84 m2
10	CAMINO CORTO	82 Hect +2346.12 m2
11	BOTIJA CAMP	3 Hect +1037.38 m2
12	PIONEER ROAD	10 Hect +8152.25 m2
13	PROCESS PLANT	142 Hect +3984.73 m2
14	BOTIJA PIT	356 Hect +7398.90 m2
15	SP5	5 Hect +2100.57 m2
16	PIPELINE CORRIDOR	47 Hect +2296.14 m2
17	TMF AREA	361 Hect +1364.74 m2
18	COAST ACCESS ROAD	57 Hect +9449.13 m2
19	COAST ACCESS ROAD	27 Hect +1774.28 m2
20	PORT SITE	172 Hect +9525.98 m2
21	COAST ACCESS ROAD	25 Hect +7224.18 m2
22	EAST STARTER DAM	10 Hect +3412.32 m2
23	EAST STARTER DAM	16 Hect +4260.25 m2
24	MAGAZINE	1 Hect +6613.93 m2
25	CONSTRUCTION CAMP	13 Hect +9933.91 m2
26	CONVEYOR	16 Hect +0174.73 m2
27	CENTRAL SERVICES AREA	13 Hect +2682.40 m2
28	POWER LINE	45 Hect +6593.66 m2
29	SEDIMENT POND 12 A	2 Hect +9162.44 m2
TOTAL		1547 Hect +8231.81 m2

NOTES:
1. ALL DIMENSIONS, ELEVATIONS AND GRID COORDINATES SHOWN ON THIS DRAWING ARE IN METERS. GRID SHOWN IS REFERENCED TO UTM WGS84 ZONE 17N DATUM.

Minera Panamá

RR CA AM

DRAWN CHECKED DESIGN ENG. LEAD ENG. DESIGN APP'D PROJ. APP'D CLIENT APP'D

CLIENT MPSA

PROJECT MINA DE COBRE PANAMA

GENERAL PLAN

FIRST QUANTUM

COBRE PANAMA PROJECT
FOREST CLEARED AREAS

SCALE 1:20,000

JOB No. 1824

DRG No. 916-DRG-6001

REV. 00

THIS DRAWING IS THE PROPERTY OF MINERA PANAMA S.A. (MPSA) AND THE USE AND COPYING THEREOF IS SUBJECT TO THE TERMS OF THE AGREEMENT UNDER WHICH IT WAS PREPARED. THIS DRAWING MAY NOT BE COPIED EXCEPT AS EXPRESSLY PROVIDED THEREIN.

ESTE PLANO ES PROPIEDAD DE MINERA PANAMA S.A. (MPSA) SU USO Y REPRODUCCIÓN ESTÁN SUJETOS A LOS TÉRMINOS DEL CONTRATO BAJO EL CUAL FUE PREPARADO. PROHIBIDA SU REPRODUCCIÓN A MENOS QUE SEA EXPRESAMENTE INDICADO.

DRG No

REFERENCE DRAWINGS

REV

DATE

DESCRIPTION

DRN

CHKD

DESIGN ENG.

LEAD ENG.

DESIGN APP'D

PROJ. APP'D

CLIENT APP'D